All dimensions to be checked on site
This drawing is copyright
Do not scale

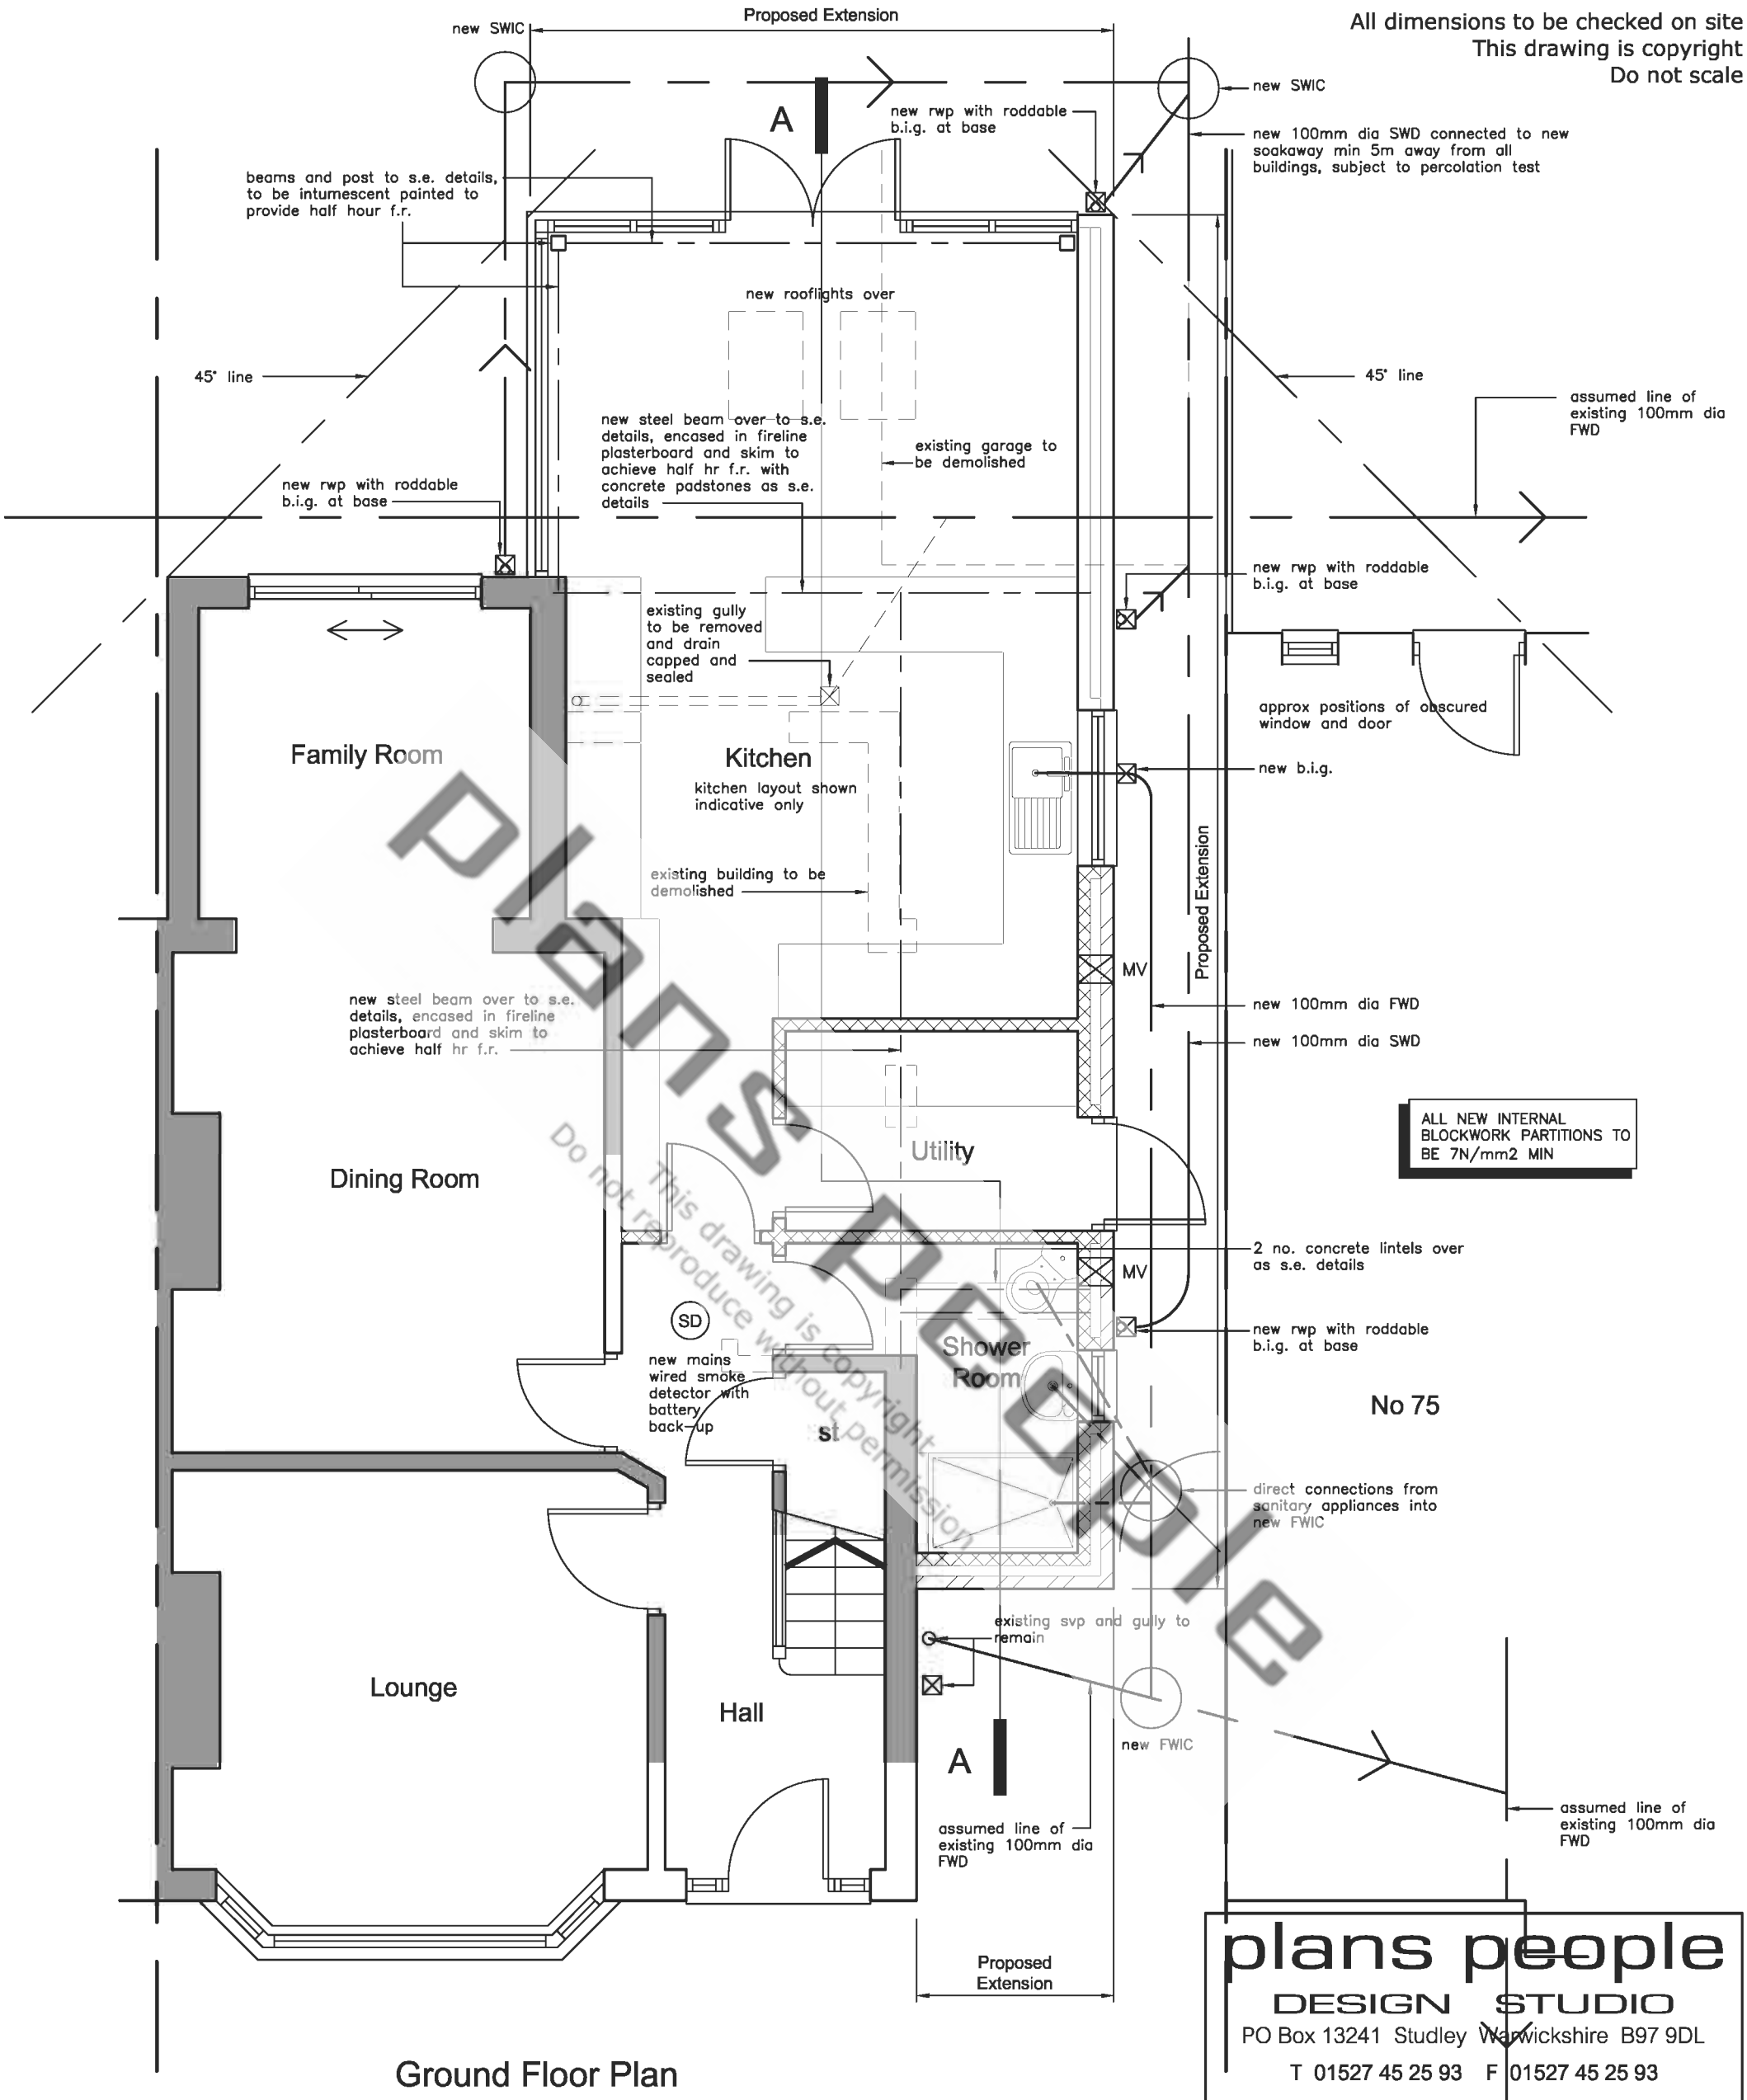

Ground Floor Plan

Plans People
Do not reproduce without permission
This drawing is copyright

plans people
DESIGN STUDIO
PO Box 13241 Studley Warwickshire B97 9DL
T 01527 45 25 93 F 01527 45 25 93
E plans.people@blueyonder.co.uk

client	Mr & Mrs Rogers
title	Proposed Ground Floor Plan Building Regulations Drawing
scale: 1:50 @ A3	date: May 05
drawing no 0456/10	amendment