All dimensions to be checked on site — Do Not Scale

This drawing is copyright.

Rev.	Description	Drawn	Chk	Date
A	Plant added to Comms/ Archive (106) and louvre note added. TENDER ISSUE.	njh		15.12.04

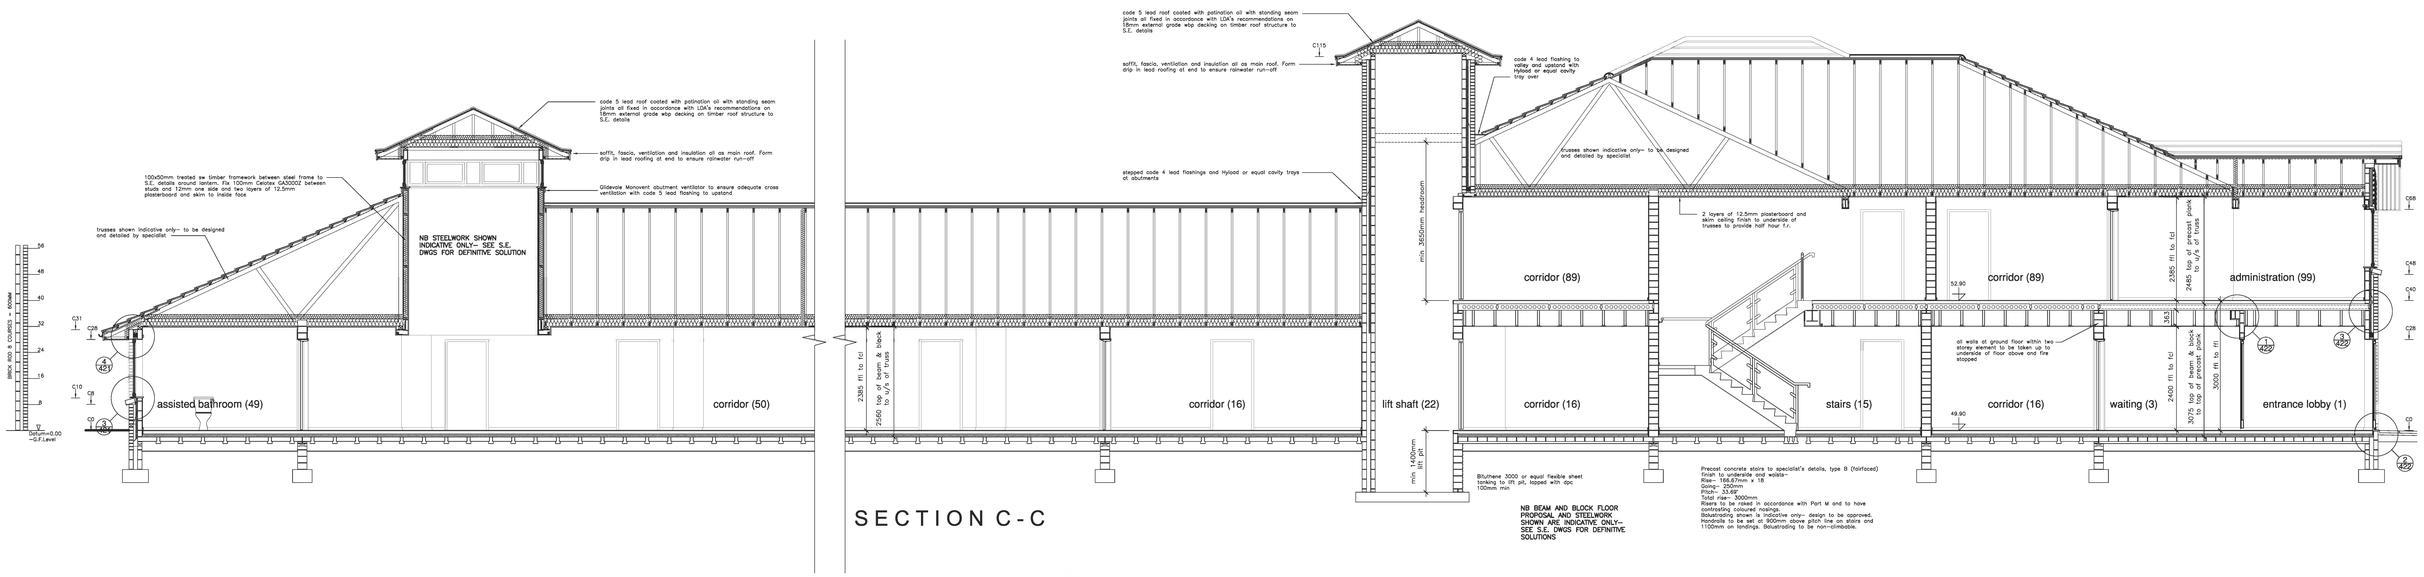

SECTION C-C

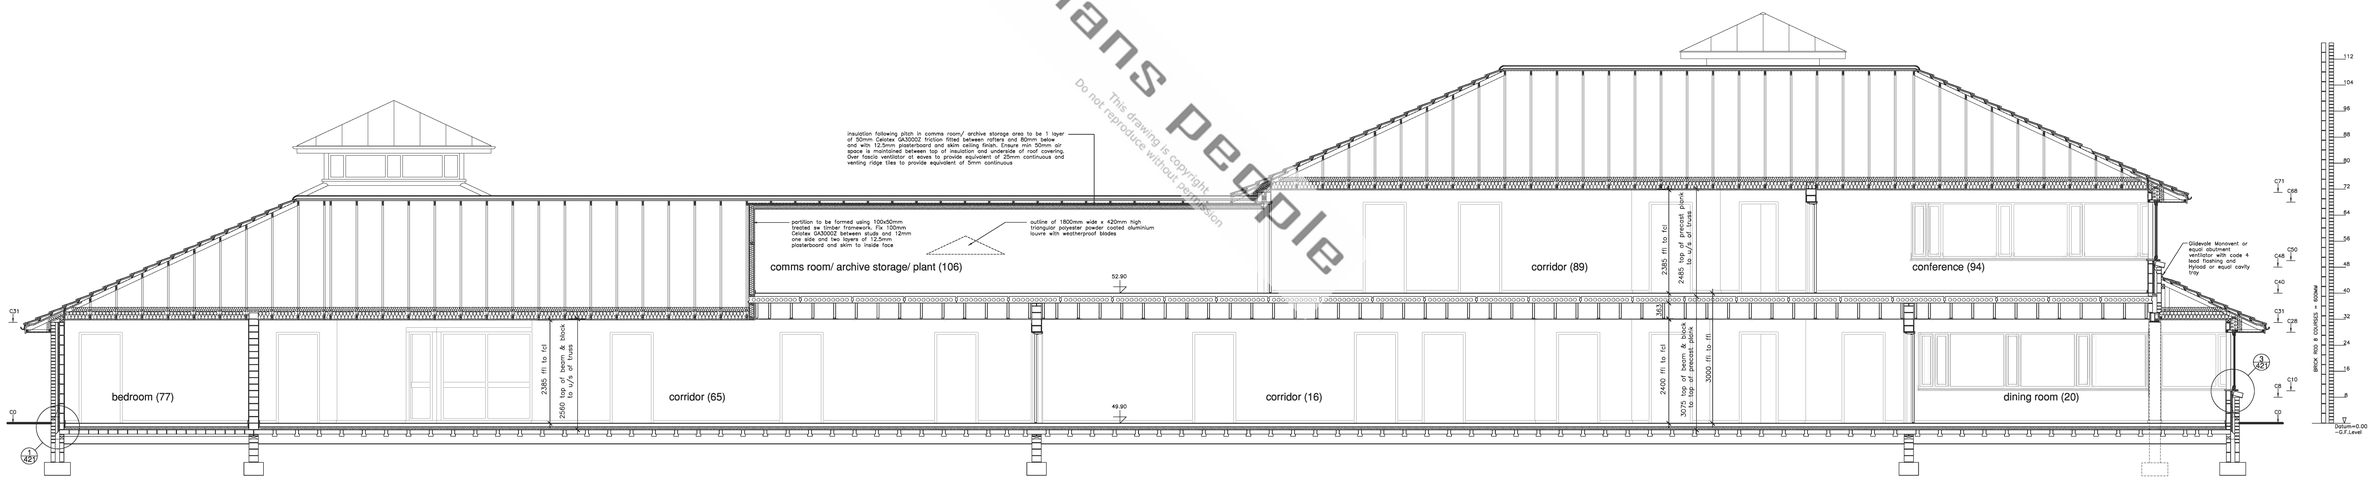

SECTION D-D

plans people
This drawing is copyright.
Do not reproduce without permission

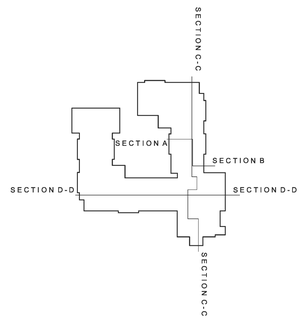

plans people
DESIGN STUDIO
PO Box 13241 Studley Warwickshire B97 9DL
T 01527 45 25 93 F 01527 45 25 93
E plans.people@blueyonder.co.uk

client: Brain Injury Unit

title: Sections C-C & D-D

Working Drawing

scale: 1:50@A0 | date: Nov 04

drawing no: 012-402 | amendment: A