All dimensions to be checked on site
This drawing is copyright
Do not scale

REV	DATE	AMENDMENT	BY	CHK
A	03-11-04	upper floor spec amended party wall spec.amended		

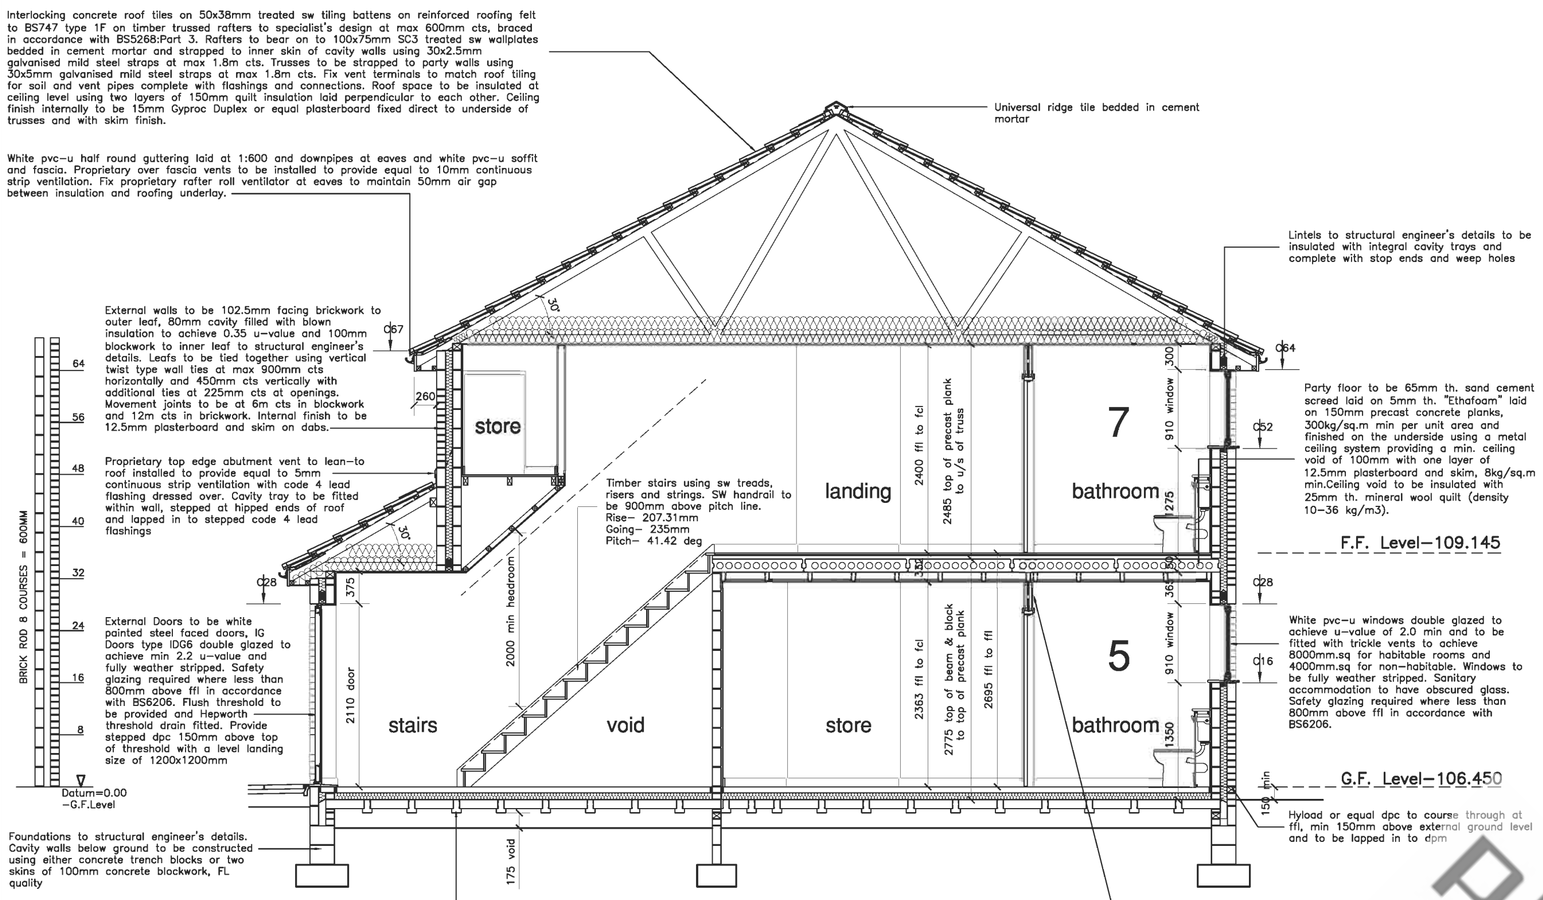

Section A-A (Block 2)

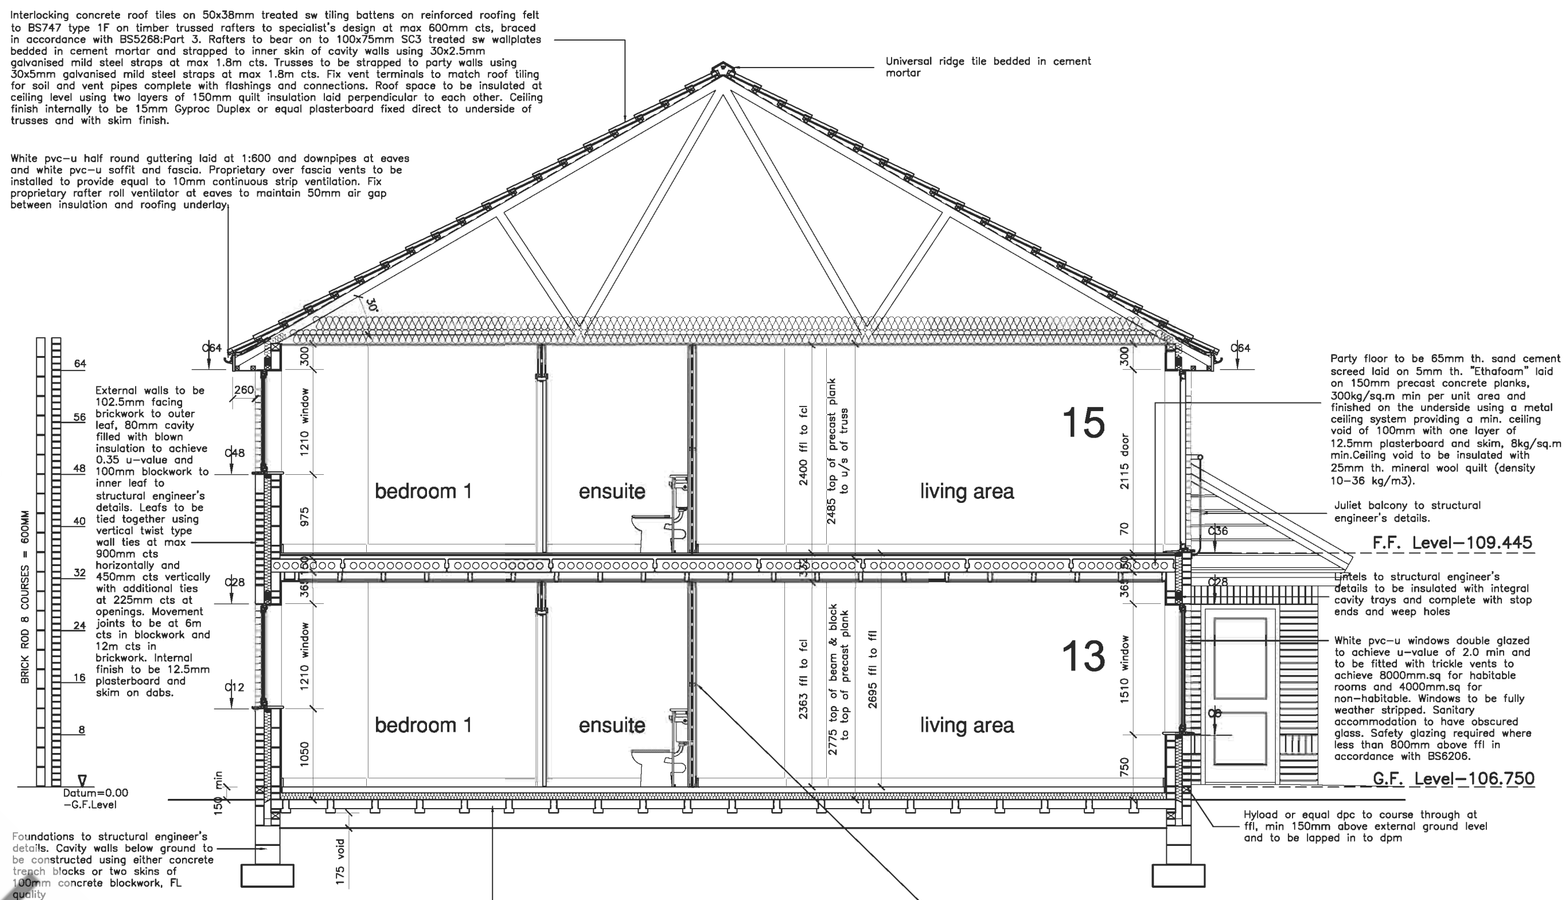

Section B-B (Block 3)

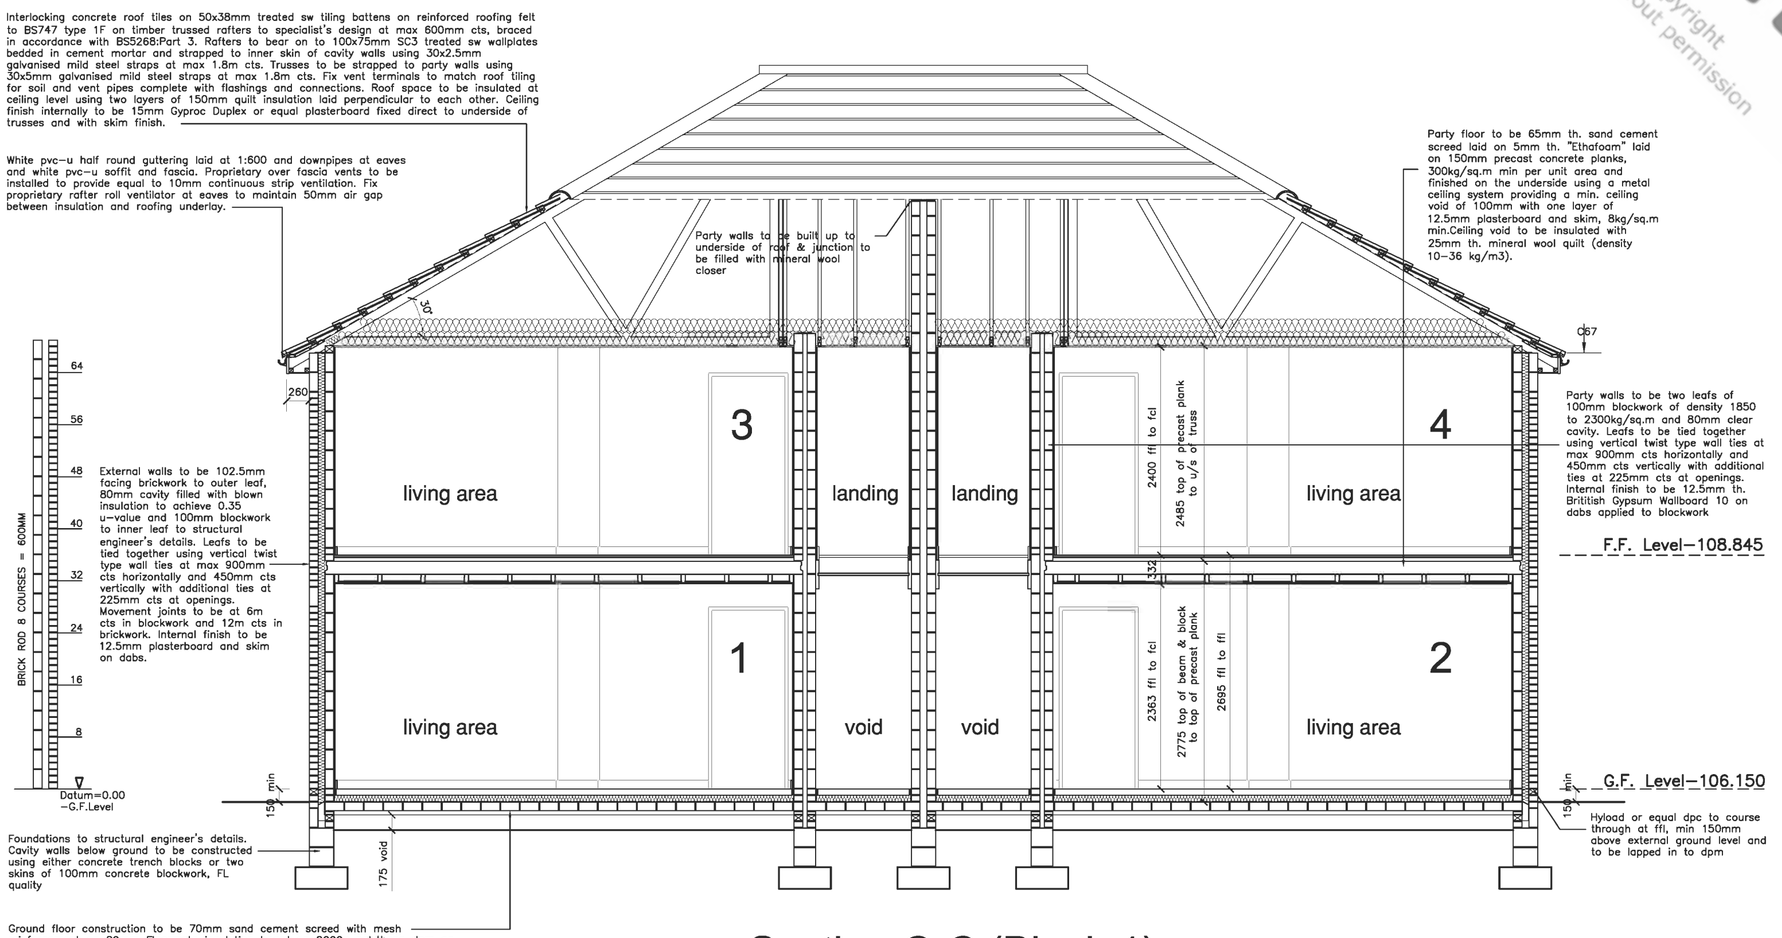

Section C-C (Block 1)

plans people
This drawing is copyright
Do not reproduce without permission

plans people
DESIGN STUDIO
PO Box 13241 Studley Warwickshire B97 9DL
T 01527 45 25 93 F 01527 45 25 93
E plans.people@blueyonder.co.uk

client	New Apartments
title	Sections A-A, B-B & C-C Working Drawing
scale: 1:50 @ A1	date: 09/04
drawing no R205 210	amendment A